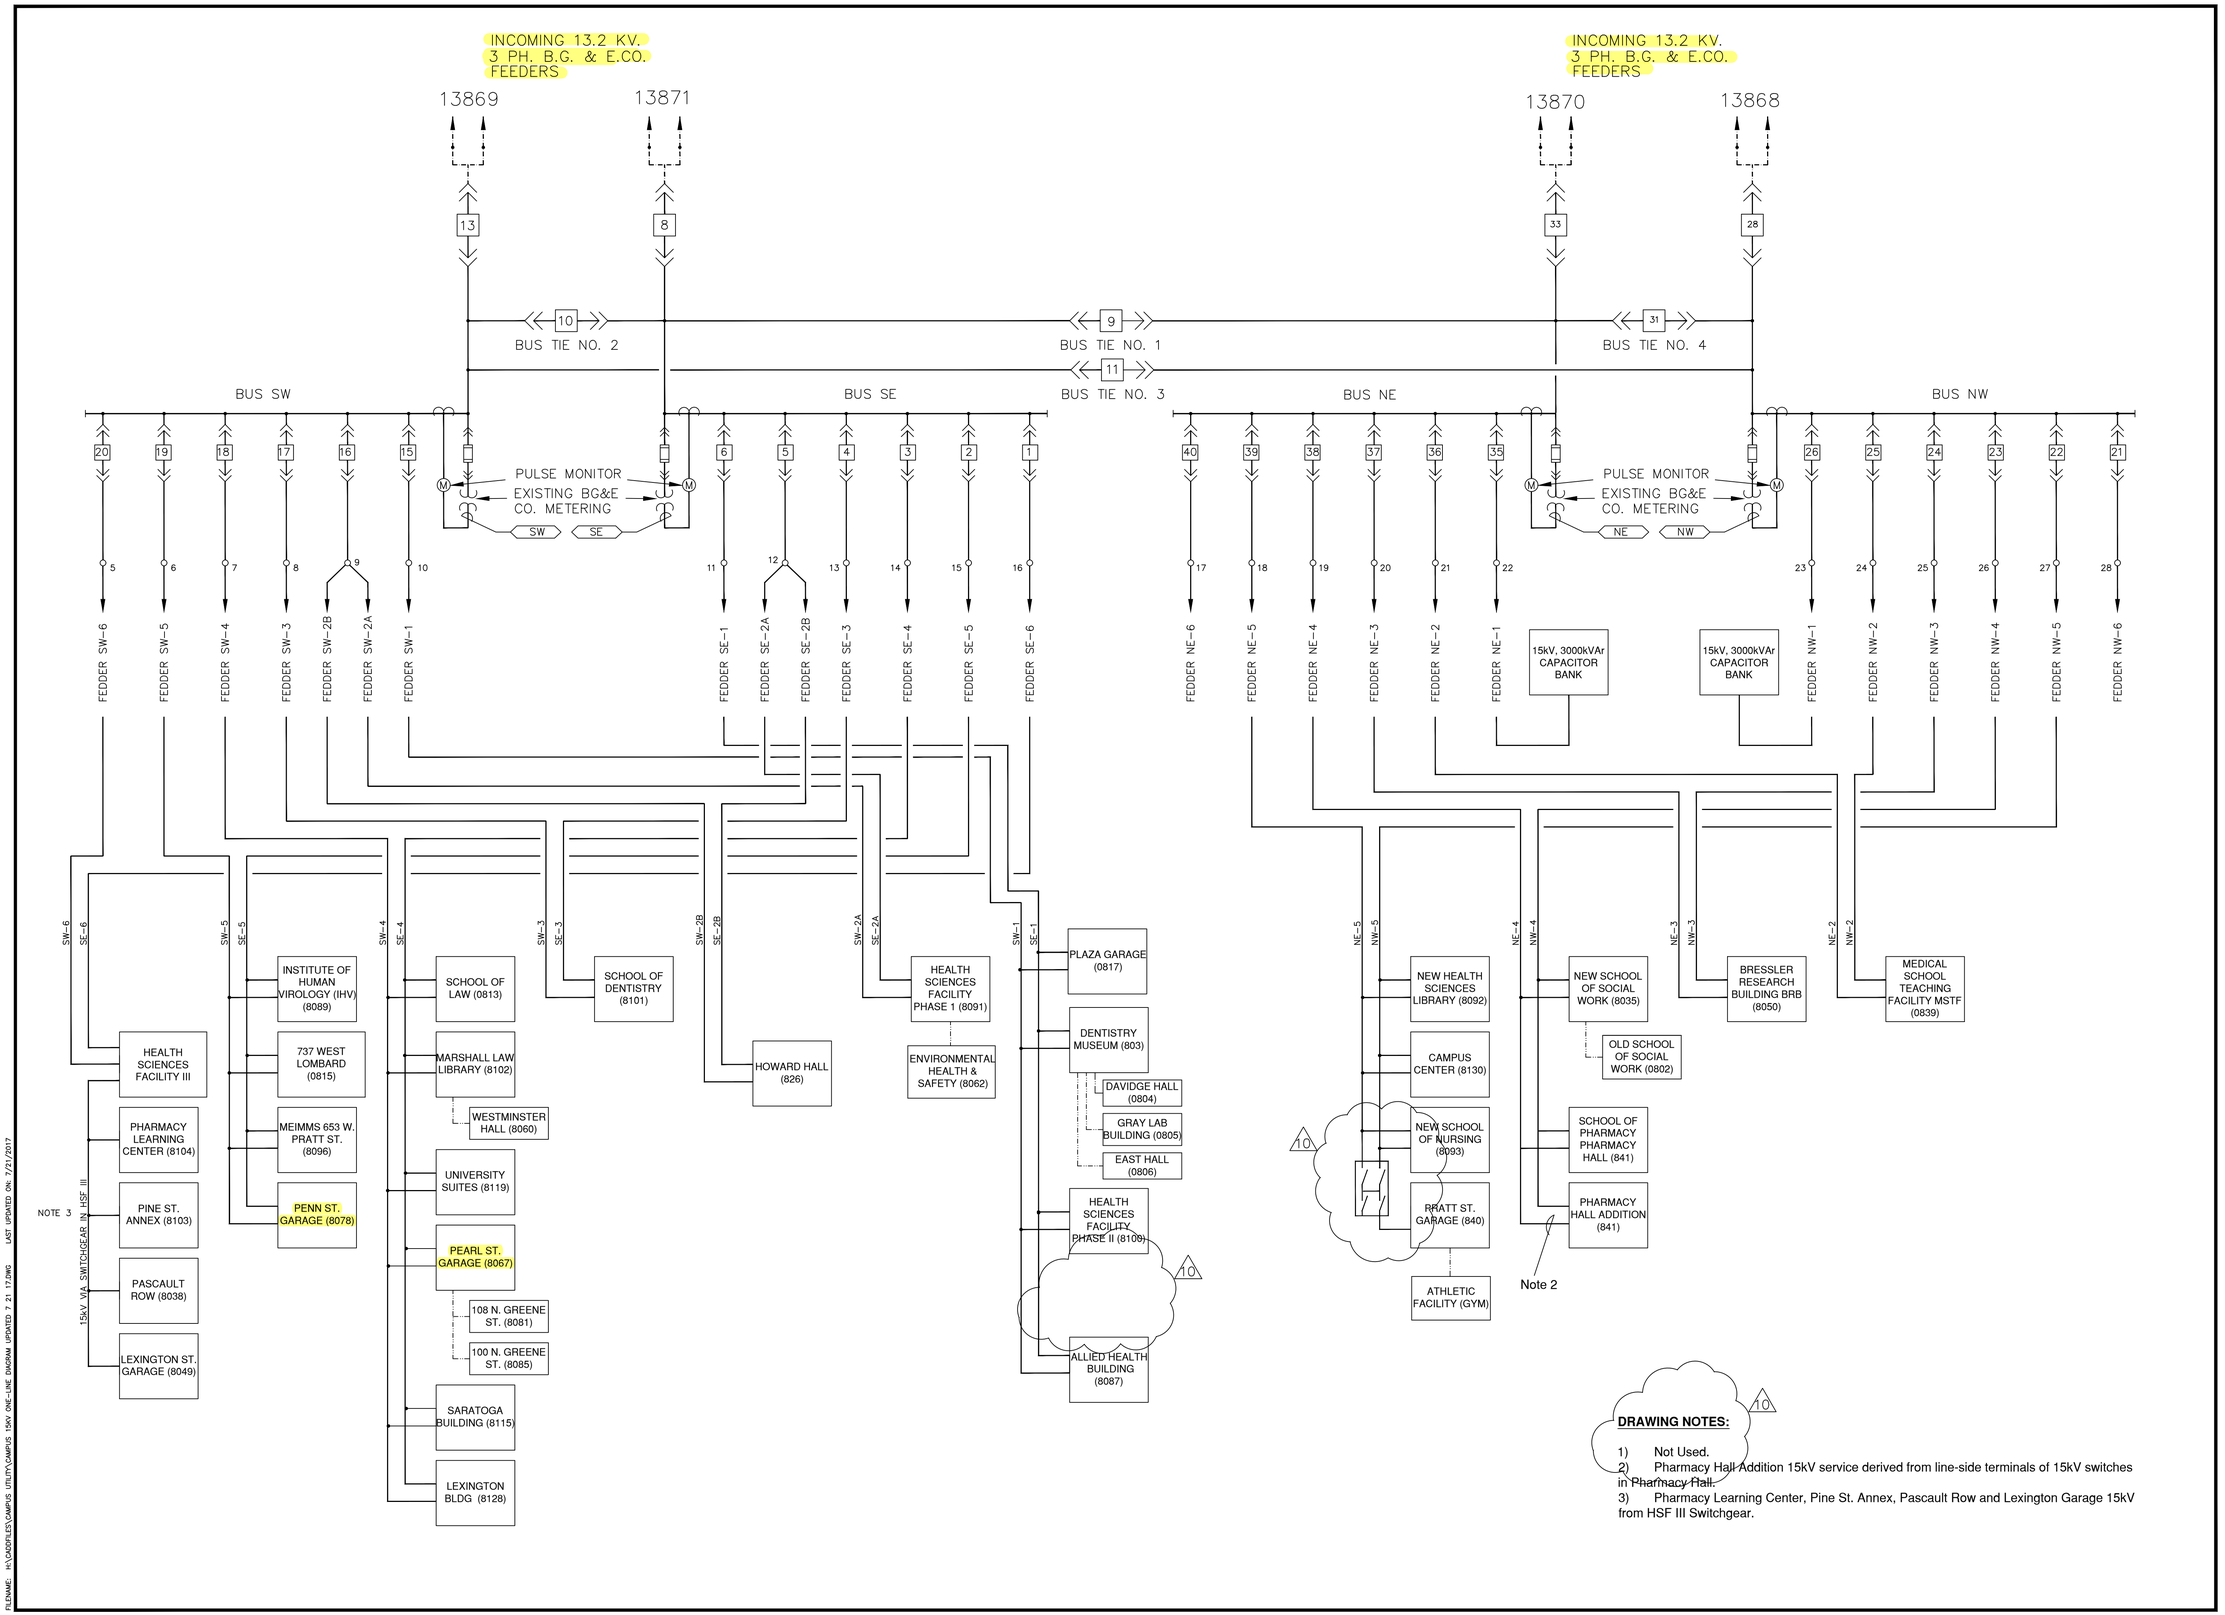

DRAWING NOTES:

1) Not Used.
2) Pharmacy Hall Addition 15kV service derived from line-side terminals of 15kV switches in Pharmacy Hall.
3) Pharmacy Learning Center, Pine St. Annex, Pascault Row and Lexington Garage 15kV from HSF III Switchgear.

FILENAME: H:\CADFILES\CAMPUS UTILITY\CAMPUS 15kV ONE-LINE DIAGRAM UPDATED 7 21 17.DWG LAST UPDATED ON: 7/21/2017

UNIVERSITY of MARYLAND

UNIVERSITY OF MARYLAND BALTIMORE
ADMINISTRATION & FINANCE

FACILITIES MANAGEMENT
ARCHITECTURAL, ENGINEERING & CONSTRUCTION DIVISION
220 ARCH STREET, OFFICE LEVEL 3
BALTIMORE, MARYLAND 21201
PHONE NO. (410) 706-7741
FAX NO. (410) 706-8547

DRAWN BY:	J. JANI/M. KRONE
CHECKED BY:	M. KRONE

UMB CAMPUS ELECTRIC MASTER PLAN

UMB BUILDING NO. :	0000
UMB Project NO. :	ON GOING
A/E PROJECT NO. :	N/A
CAD FILE NO. :	0000-0000-000
PROJECT TITLE :	
DATE :	07-05-16

DRAWING TITLE :

UMB CAMPUS 15kV NETWORK ONE-LINE DIAGRAM

REVISIONS

NO	DATE	ITEM
4	6/5/07	REMOV'D BSU FROM SE, SW-1
5	12/20/07	UPDATED STATUS OF CAMPUS CENTER
6	2/6/08	ADDED LEXINGTON BUILDING
7	11/1/10	ADDED PHARMACY HALL ADDITION
8	3/16/16	CHANGED PLAZA GARAGE TO SE, SW1 ADDED HSF III TO SE, SW6
9	7/5/16	REVISED BUILDING FROM MBI TO IHV AND 15kV FOR PLC, PSA, PR AND LG FROM HSF III SWGR
10	7/21/17	OLD SCHOOL OF NURSING DISCONNECTED FROM 15kV SERVICE ADDED 15kV SWITCH TO SERVE PRATT ST. GARAGE

DWG. NO.

EU-1